



Example

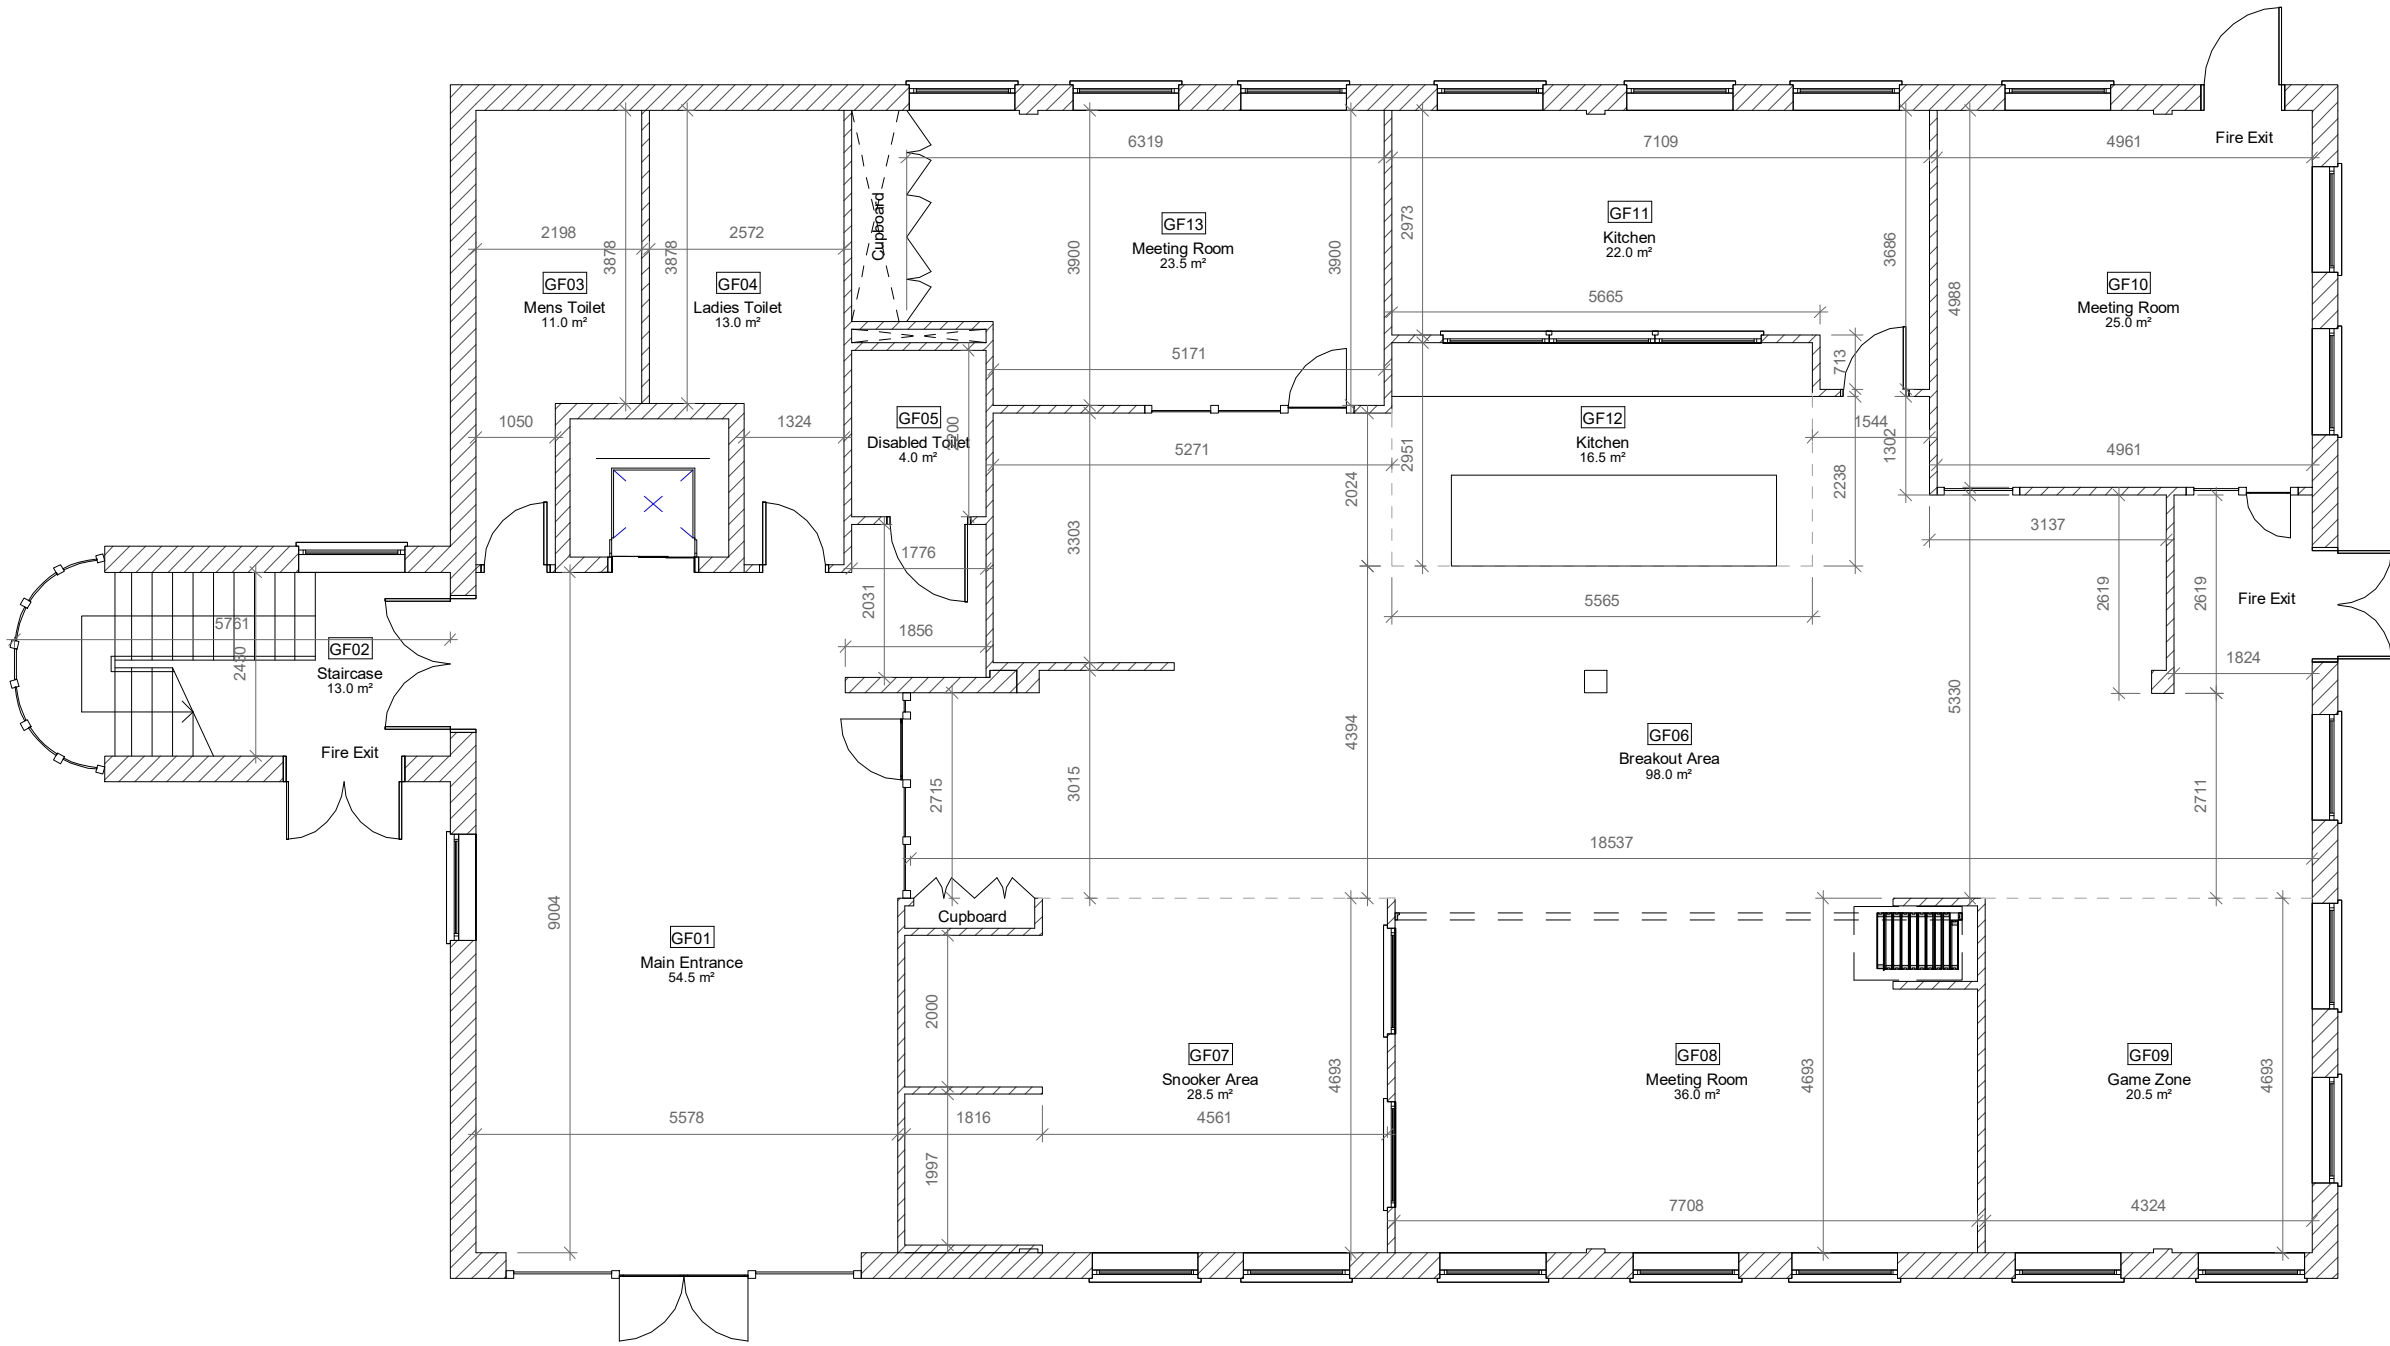

1 Ground Floor Plan
1 : 100

 

DISCLAIMER:

Drawing is not to scale. Precise dimensions always take priority over scale intentions.

All discrepancies are to be reported to (CLIENT NAME) immediately. This drawing is to be read in conjunction with all related consultants' information, drawings, and other documentation.

This drawing is the copyright of (CLIENT NAME).

This model/drawing was created by ARCHTECH STUDIO LTD using Revit 2023. The creator does not accept liability for any loss or degradation of information in the model resulting from translation to any other file format, or from recipients reading it in any other software (or an earlier/later version of the program referred to above).

Although the survey was prepared using the latest Laser Metering and LIDAR Scanning technologies, minor deviations of (+/-) 3.5mm per 100 meters may be present in measurements, according to the manufacturer's specifications of the measuring device.

PROJECT COORDINATES:

PROPERTY INFORMATION

Property Type : Commercial – Office
Level : Ground Floor
Building Age : Unknown / Not confirmed

MEASUREMENT INFORMATION

Measurement Basis: NIA
Measurement Standard: VOA Code of Measuring Practice 6Th Ed.

BUILDING CHARACTERISTICS

Floor Finish : Carpet tiles / Laminate flooring / Ceramic tiles
Wall Construction: Internal Partitions / Glazed partitions
Windows : Aluminium framed
Ceiling Height : 2.75 m
Roof Windows : N/A
Roof Height : N/A
Eaves Height : N/A

BUILDING SERVICES

Heating : Not surveyed / N/A
Air Conditioning : N/A
Ventilation : Mechanical / Natural
Lighting : LED
Emergency Lighting: Yes

FIRE & SECURITY

Smoke Detection: Yes
Sprinklers : N/A
Security Alarm : Yes
CCTV : Yes

ARCHTECH
STUDIO

ARCHTECH STUDIO LTD

Measured Surveys | GIA/NIA Area Plans | Photographic Records
London, United Kingdom
Email: info@archtechstudio.co.uk
Website: www.archtechstudio.co.uk
Phone: +44 7770364989

PROJECT:

Your client's name will be shown here.

ADDRESS: Your property address will be shown here.

CLIENT: Your company name will be shown here.

PROJECT NUMBER / REF:
EP-0059

SURVEY DATE:
02/09/2026

DRAWN:
Otabek Imamov


SCALE:
1 : 100

A2


DRAWING NUMBER:
26/EP-0059/ -100

DRAWING TITLE:
Ground Floor Plan

Example

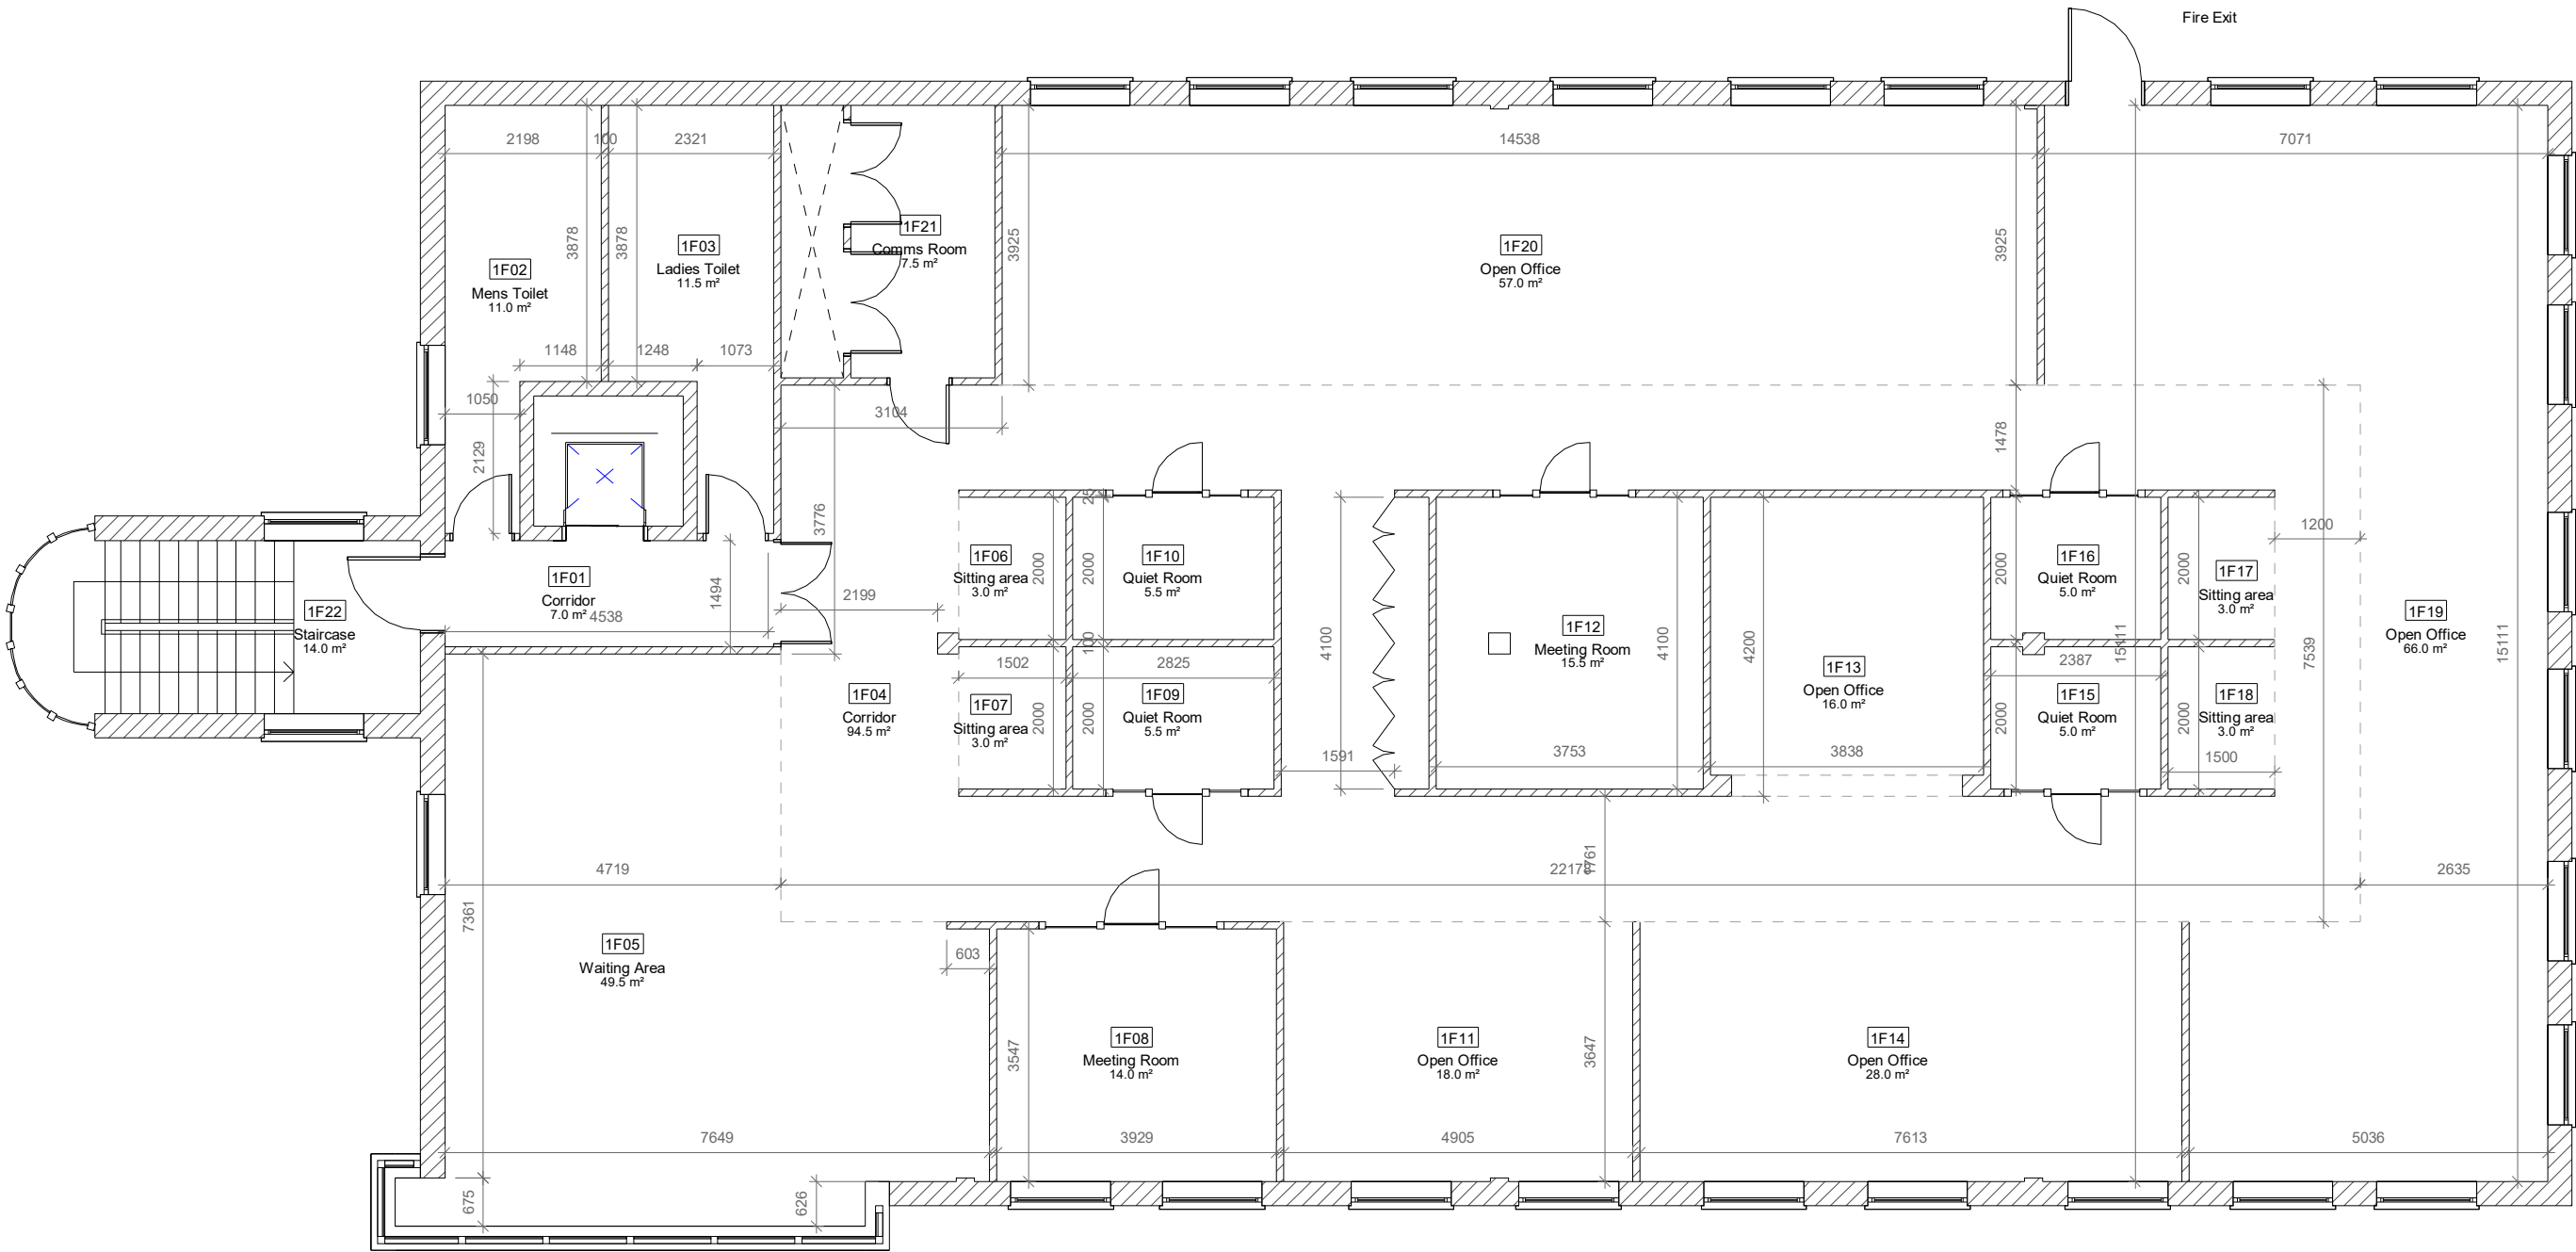

1 First Floor Plan
1 : 100

 

DISCLAIMER:

Drawing is not to scale. Precise dimensions always take priority over scale intentions.

All discrepancies are to be reported to (CLIENT NAME) immediately. This drawing is to be read in conjunction with all related consultants' information, drawings, and other documentation.

This drawing is the copyright of (CLIENT NAME).

This model/drawing was created by ARCHTECH STUDIO LTD using Revit 2023. The creator does not accept liability for any loss or degradation of information in the model resulting from translation to any other file format, or from recipients reading it in any other software (or an earlier/later version of the program referred to above).

Although the survey was prepared using the latest Laser Metering and LIDAR Scanning technologies, minor deviations of (+/-) 3.5mm per 100 meters may be present in measurements, according to the manufacturer's specifications of the measuring device.

PROJECT COORDINATES:

PROPERTY INFORMATION

Property Type : Commercial – Office
Level : Ground Floor
Building Age : Unknown / Not confirmed

MEASUREMENT INFORMATION

Measurement Basis: N/A
Measurement Standard: VOA Code of Measuring Practice 6Th Ed.

BUILDING CHARACTERISTICS

Floor Finish : Carpet tiles / Laminate flooring / Ceramic tiles
Wall Construction: Internal Partitions / Glazed partitions
Windows : Aluminium framed
Ceiling Height : 2.75 m
Roof Windows : N/A
Roof Height : N/A
Eaves Height : N/A

BUILDING SERVICES

Heating : Not surveyed / N/A
Air Conditioning : N/A
Ventilation : Mechanical / Natural
Lighting : LED
Emergency Lighting: Yes

FIRE & SECURITY

Smoke Detection: Yes
Sprinklers : N/A
Security Alarm : Yes
CCTV : Yes

ARCHTECH
STUDIO

ARCHTECH STUDIO LTD

Measured Surveys | GIA/NIA Area Plans | Photographic Records
London, United Kingdom
Email: info@archtechstudio.co.uk
Website: www.archtechstudio.co.uk
Phone: +44 7770364989

PROJECT:

Your client's name will be shown here.

ADDRESS: Your property address will be shown here.

CLIENT: Your company name will be shown here.

PROJECT NUMBER / REF:
EP-0059

SURVEY DATE:
02/09/2026

DRAWN:
Otabek Imamov

SCALE:
1 : 100

A2

DRAWING NUMBER:
26/EP-0059/ -101

DRAWING TITLE:
First Floor Plan